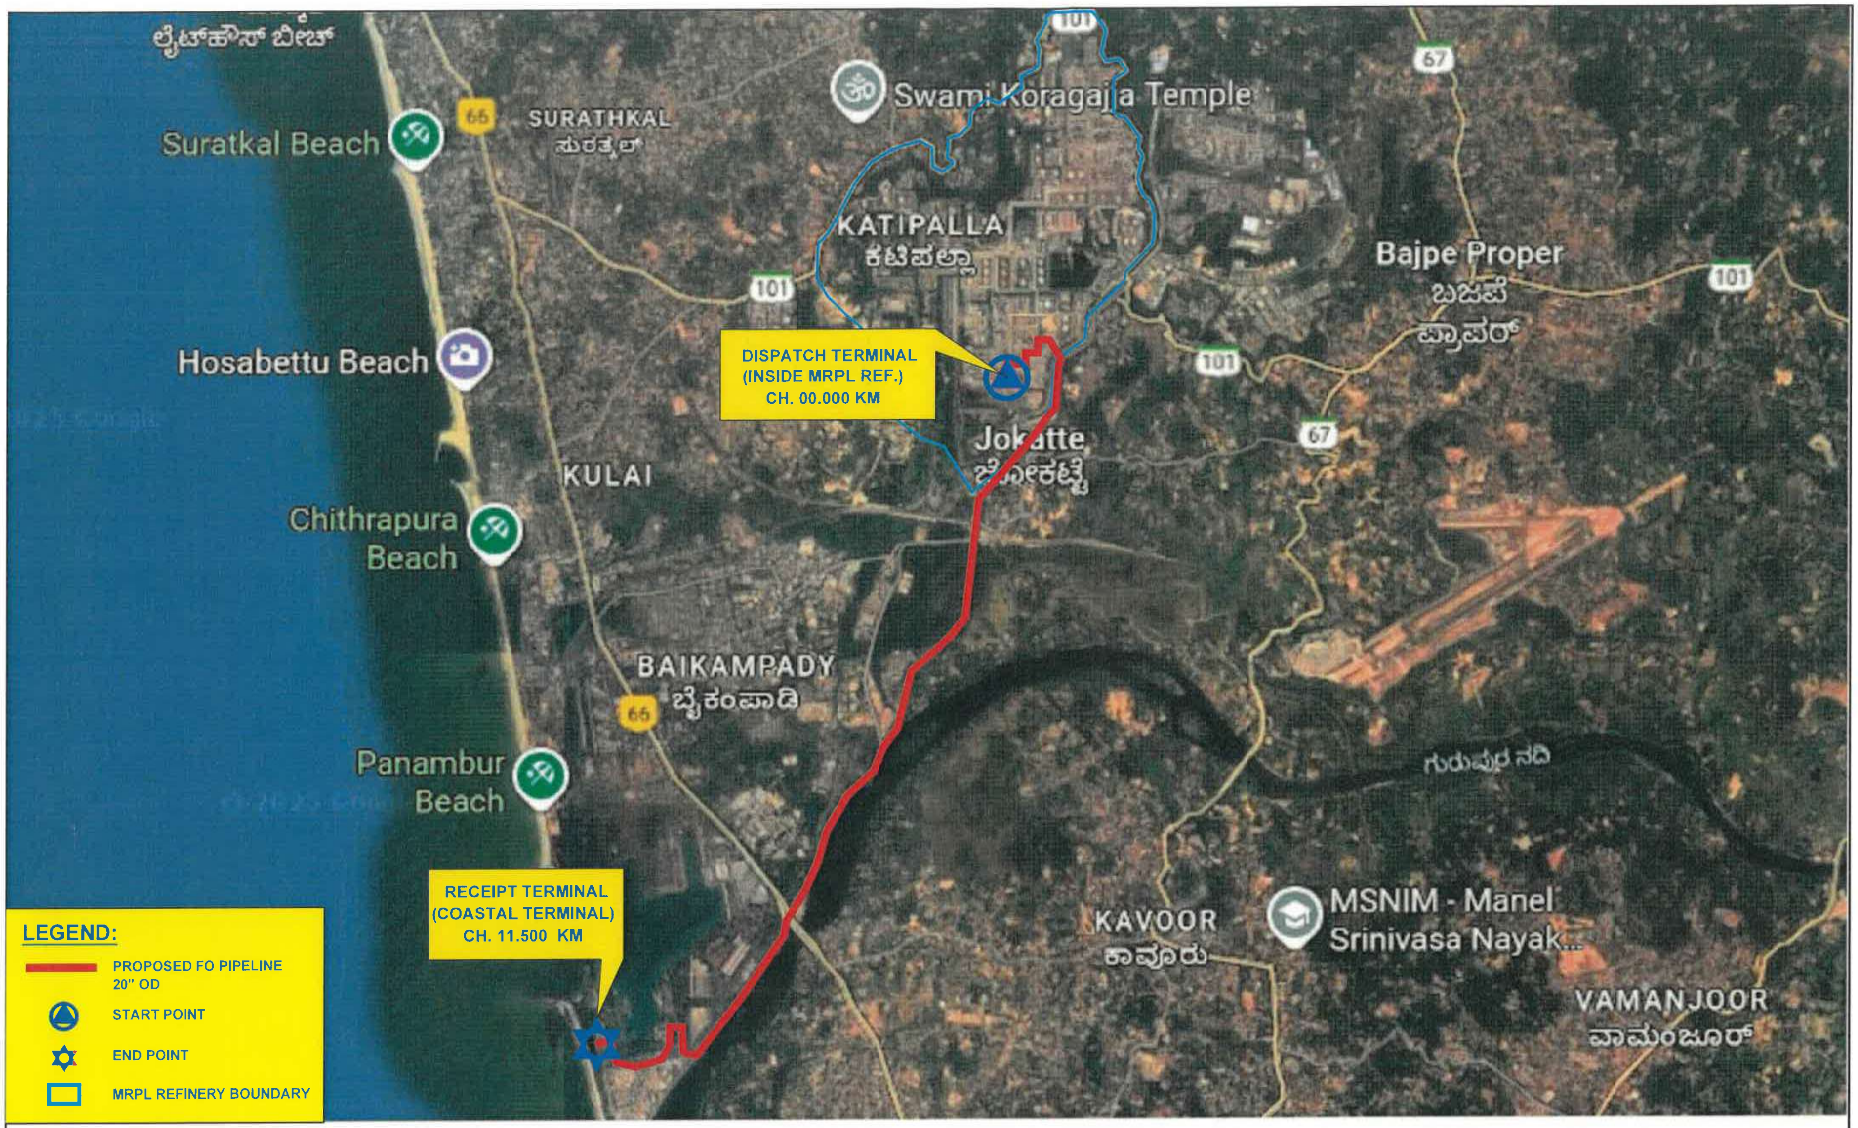

ENGINEERS INDIA LIMITED NEW DELHI	PROJECT : 20" FO PIPELINE PROJECT CLIENT : M/s MRPL JOB NO : B903	A REV.	18.08.25 DATE	ISSUED FOR INFORMATION REVISION	NG BY	TLP/SD CHK	MSG APPROVED	OVERALL PIPELINE ROUTE MAP	B903-070-83-44-39112 (SHT. 1 OF 1)	REV. A